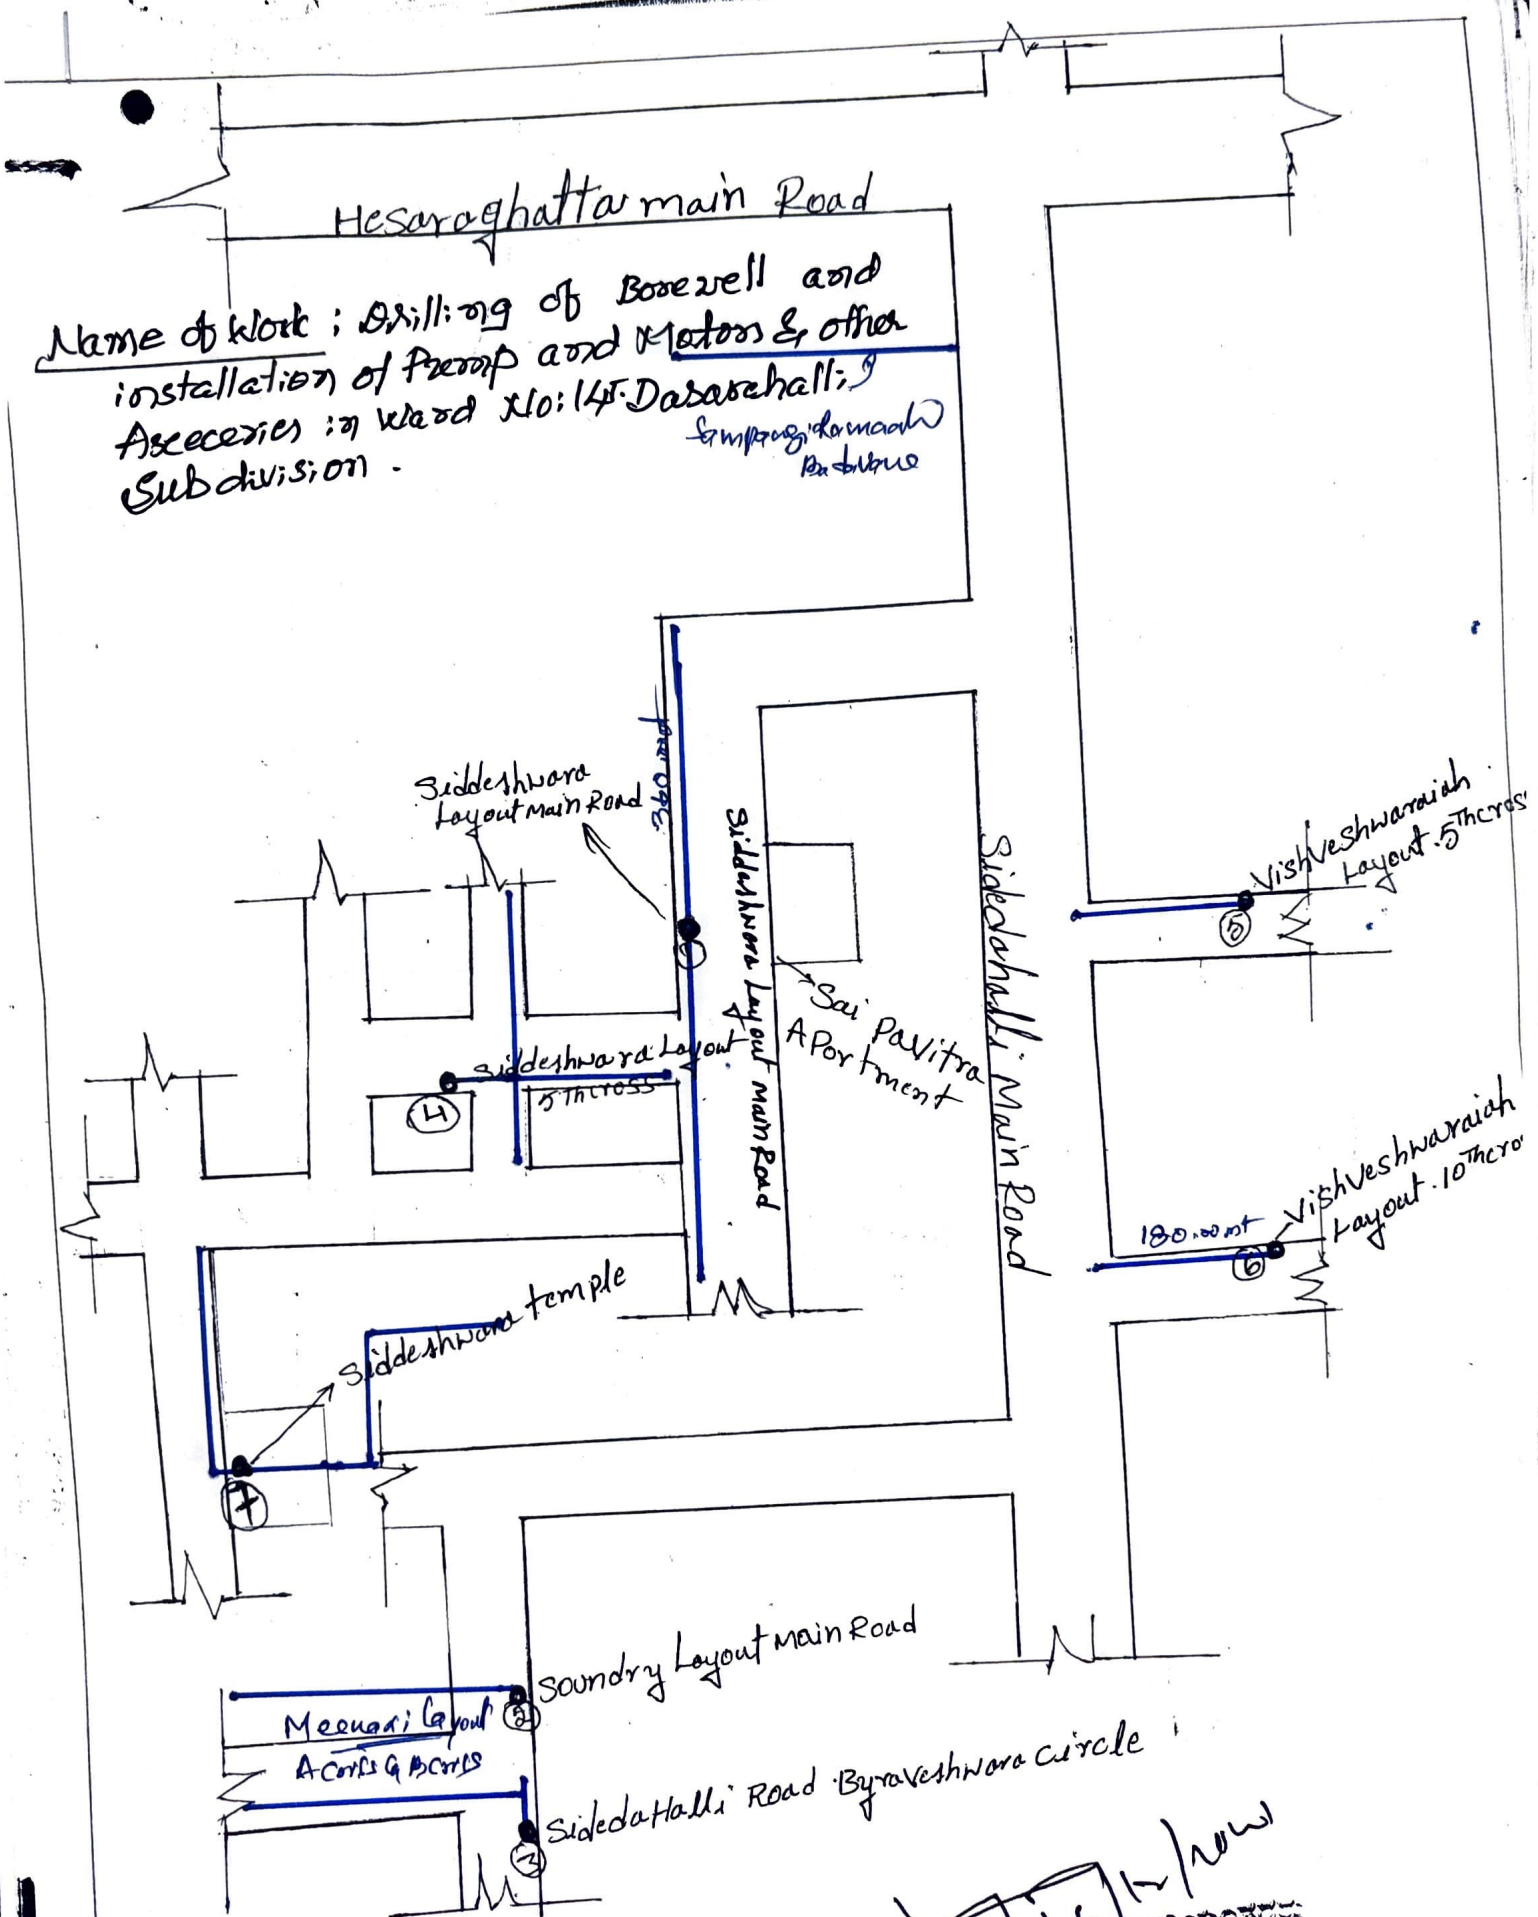
Hesaraghatta main Road
Name of Work : Drilling of Borewell and installation of Pump and Motors & other Accessories in Ward No: 14. Dasarahalli Sub division.
Siddeshwara Layout Main Road
Siddeshwara Layout main Road
Siddeshwara Layout 5THCROSS
Sai Pavitra A Portment
Siddahalli Main Road
Vishveshwaraiah Layout 5THcross
180.00mt
Vishveshwaraiah Layout 10THcro
Siddeshwara temple
Soundry Layout Main Road
Meenaxi Layout
A Cross B Cross
Siddahalli Road Byraveshwara circle
Ward. 14.
ಸಹಾಯಕ ಕಾರ್ಯನಿರ್ವಾಹಕ ಅಭಿಯಂತರರು
ಟಿ. ದಾಸರಹಳ್ಳಿ ಉಪ ವಿಭಾಗ
ಬಾಗಲಗುಂಟೆ. ಜಿ.ಜಿ.ಎಂ.ಪಿ
ಬೆಂಗಳೂರು-560073.

Work:- Drilling of Borewell and Installation of pump and Motor & other Accessories in Ward No: 14, Basavakalyan (Sub Division)

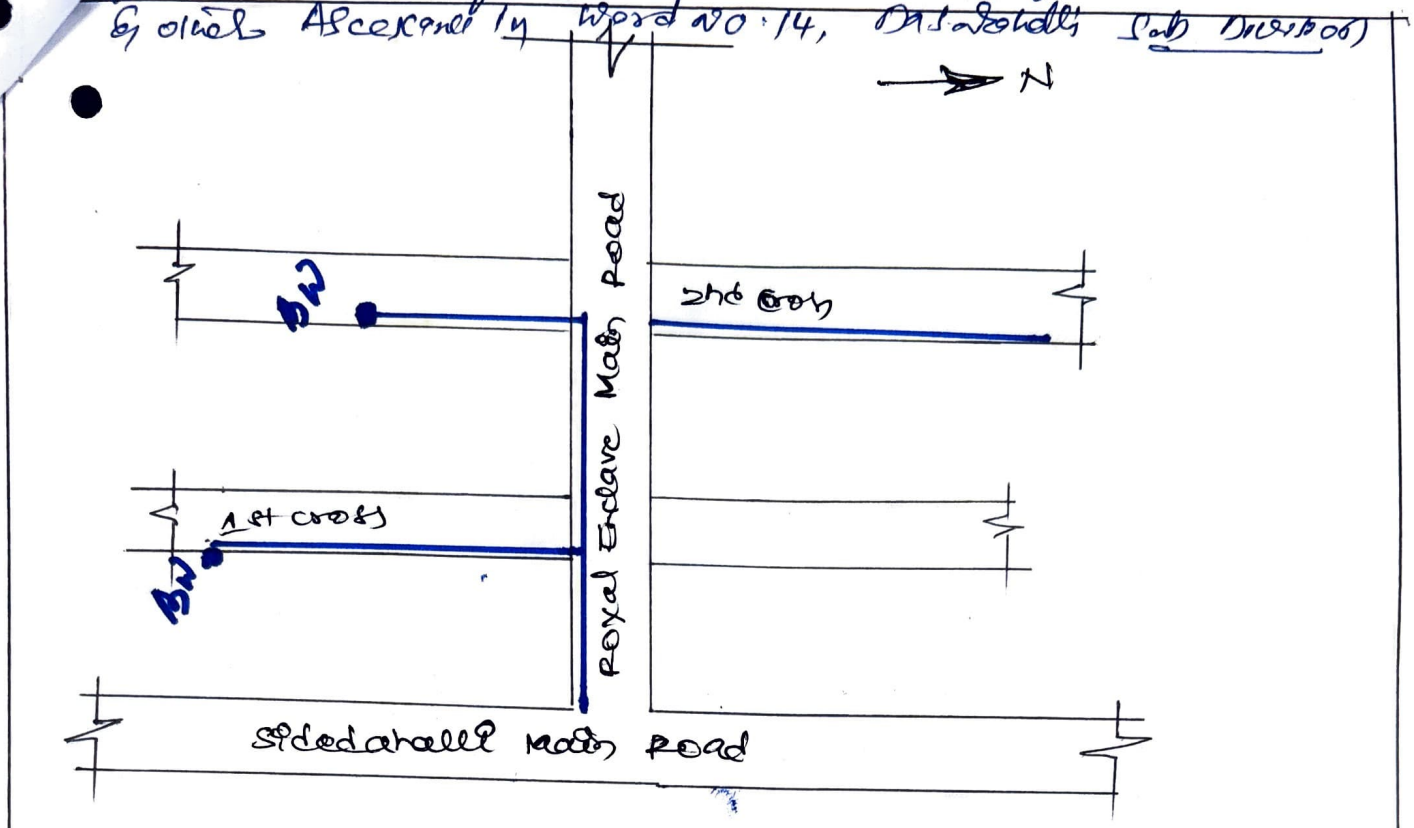

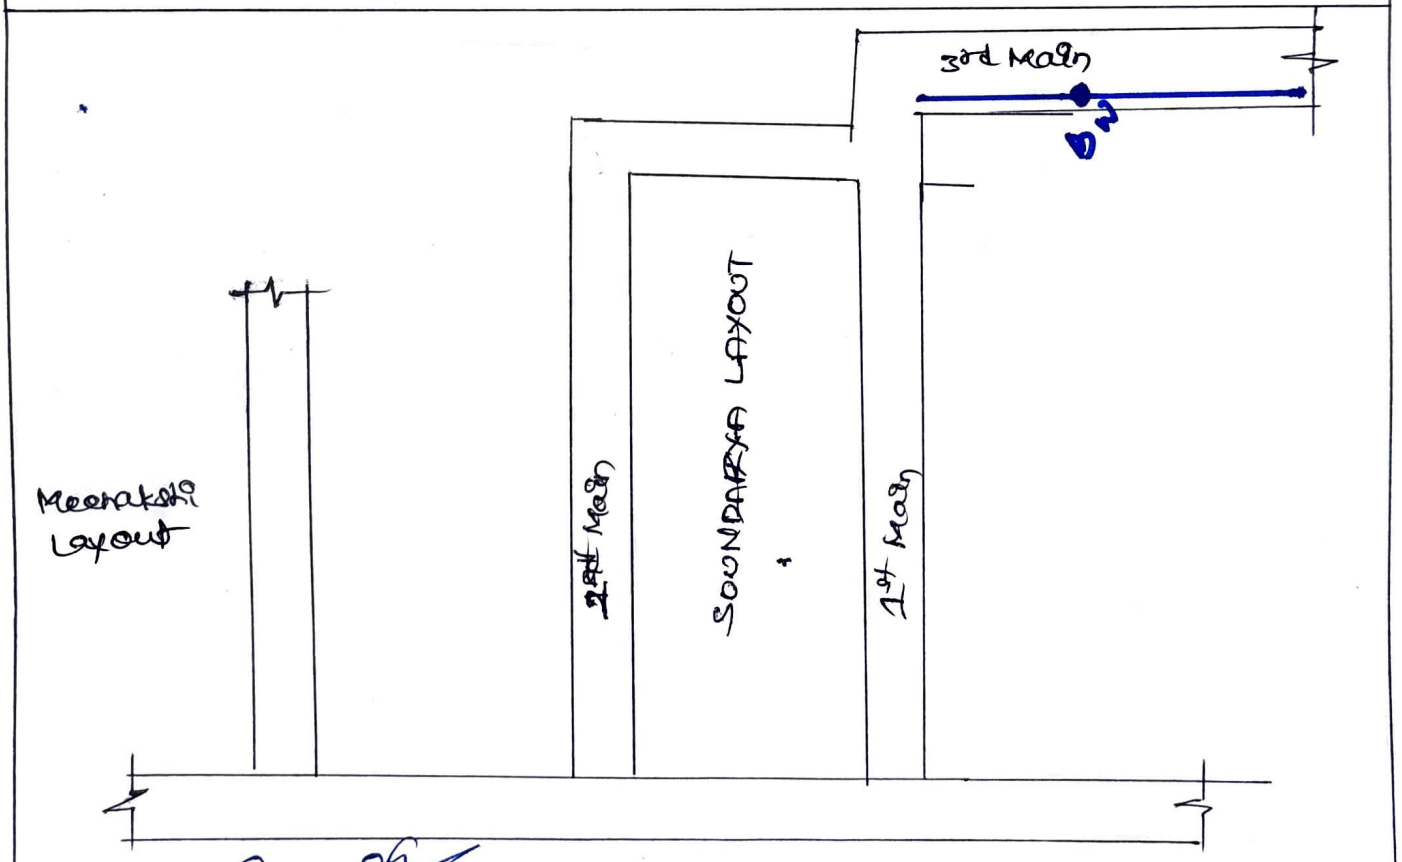

Scale
AE/Ward.14

Name of work :- Drilling of Borewell and Installation of pump and Motor & other Accessories in Ward NO 14, Balaholli.
Sub Division.

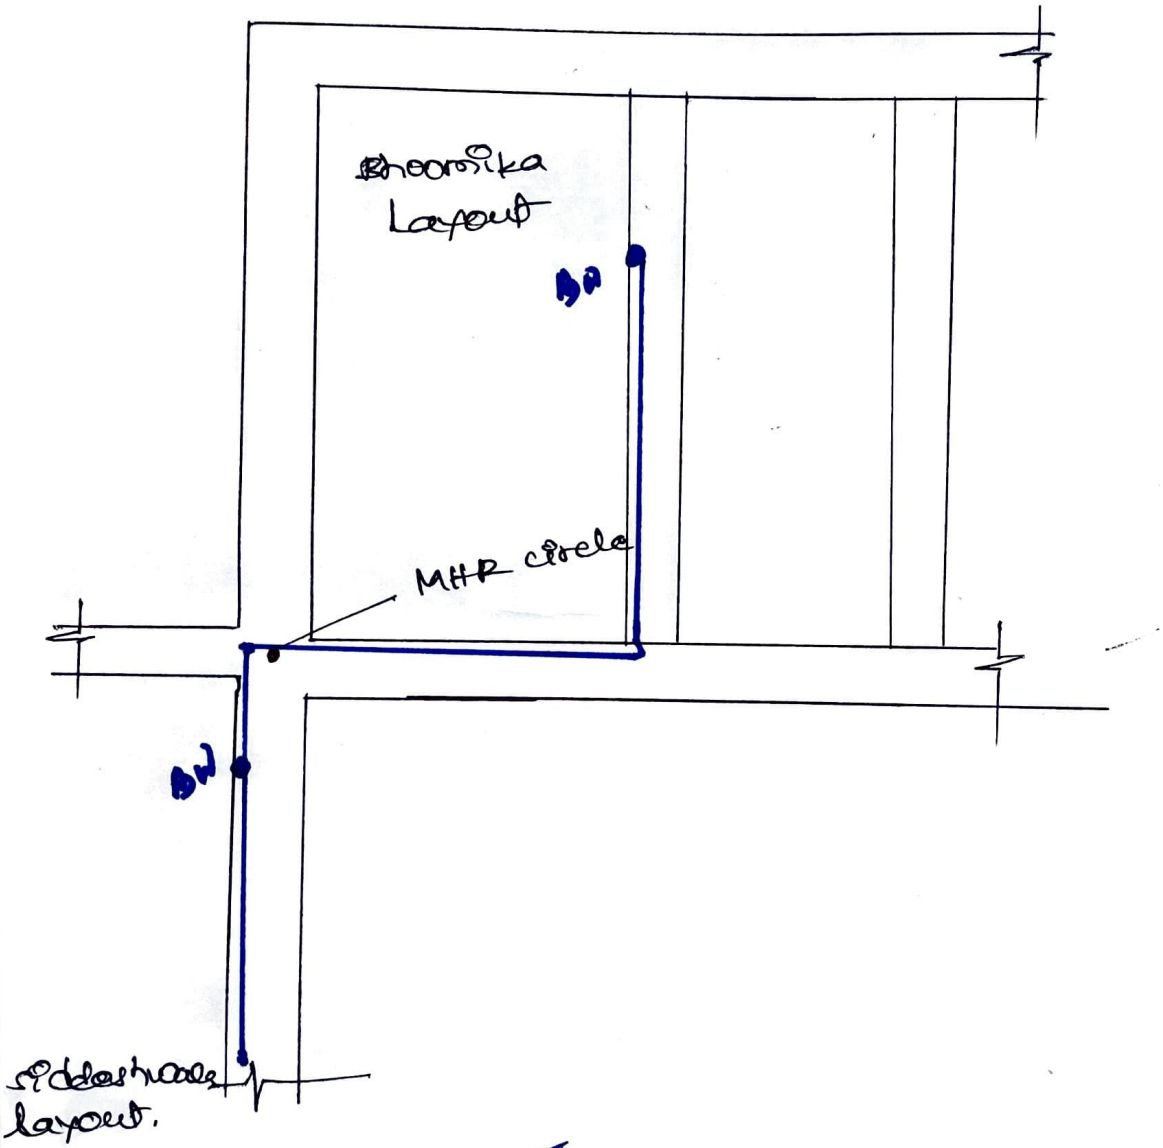

Sd/-
Ward. 14